AERODROME GROUND MOVEMENT CHART

GND 133.250

KHARKIV/Osnova

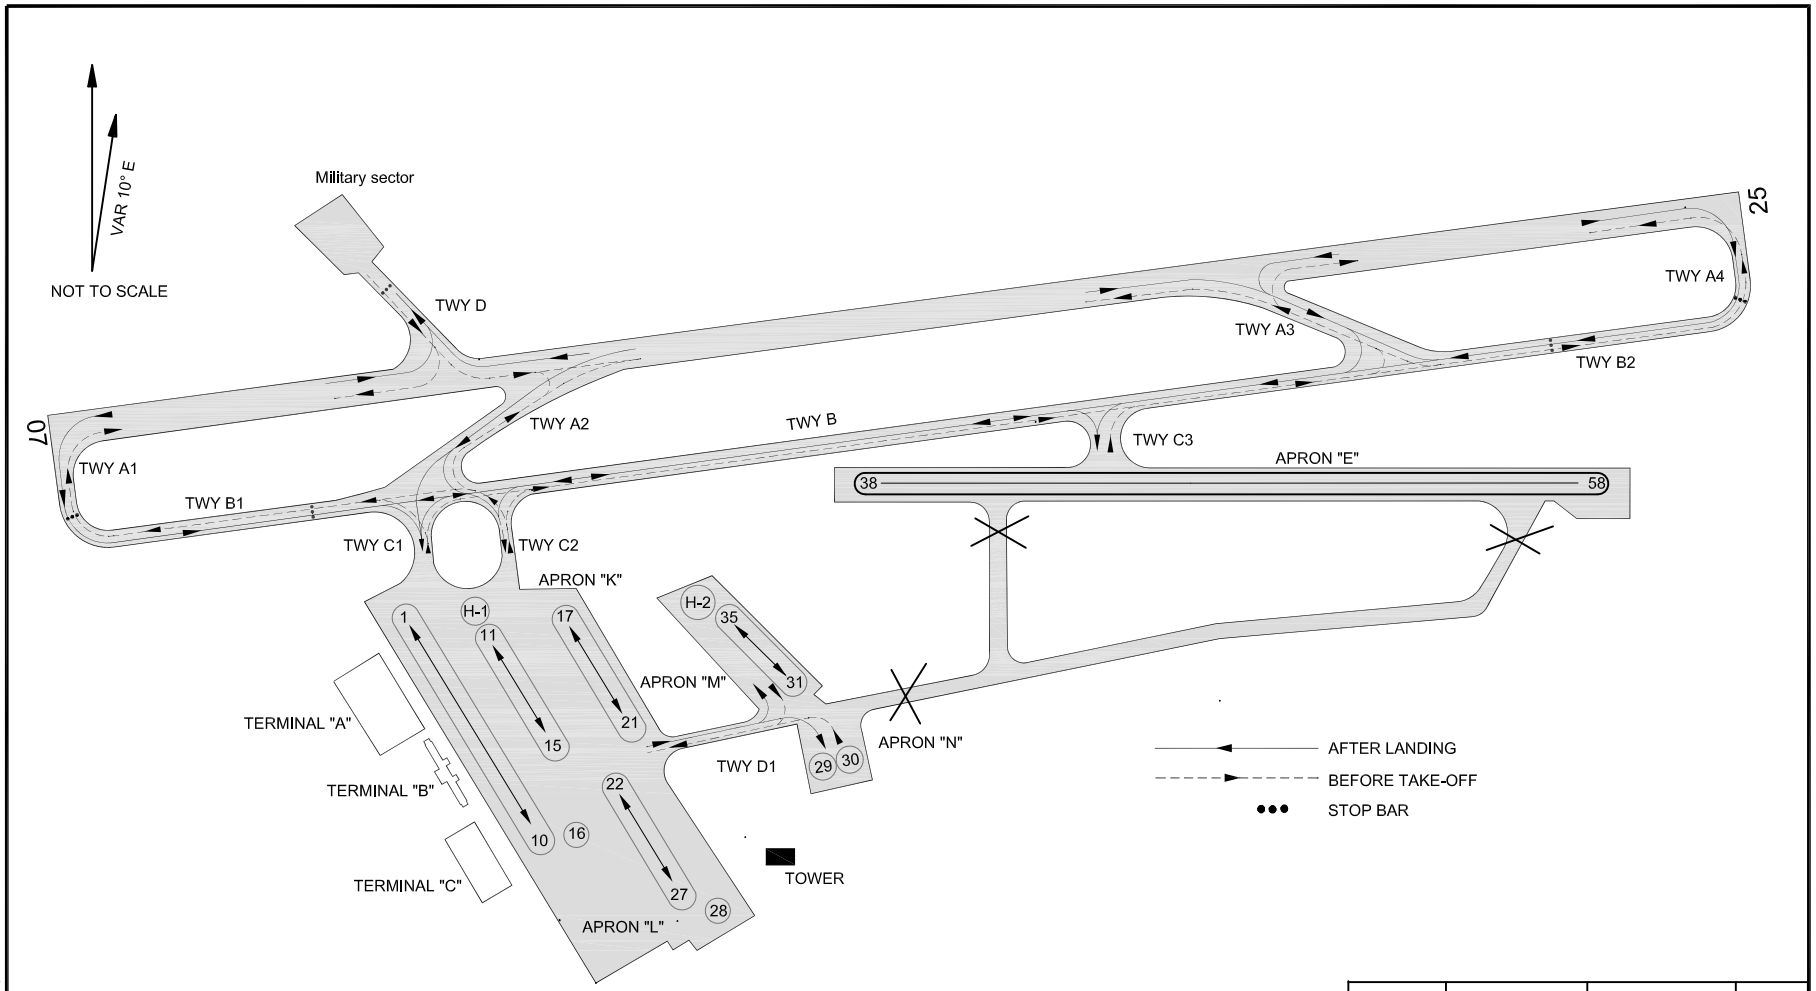

TAXIWAYS	SURFACE	STRENGTH	WIDTH
A 1	Concrete	PCN 56/R/C/X/T	18m
A 2	Concrete	PCN 56/R/C/X/T	18m
A 3	Concrete	PCN 56/R/C/X/T	18m
A 4	Concrete	PCN 56/R/C/X/T	18m
B	Concrete	PCN 56/R/C/X/T	18m
B1	Concrete	PCN 56/R/C/X/T	18m
B2	Concrete	PCN 56/R/C/X/T	18m
C1	Concrete	PCN 56/R/C/X/T	18m
C2	Concrete	PCN 56/R/C/X/T	18m
C3	Concrete	PCN 56/R/C/X/T	18m
D	Concrete	PCN 56/R/C/X/T	18m
D1	Asphalt-Concrete	PCN 20/R/C/X/T	16m

WARNING:

1. Taxiing and parking of ACFT at APRON "K", "L", "M" ,"N" and "E" with "Follow Me" assistance.
2. Taxiing on TWY D - PROHIBITED. Towing ACFTs only.

CHANGE: VAR 10° E; apron "E", taxiing direction.