AERODROME CHART - ICAO

ARP 521822N 0004732W

AD ELEV 424FT

NORTHAMPTON/SYWELL
EGBK

RUNWAY/TAXIWAY/APRON PHYSICAL CHARACTERISTICS		
APRON / RWY / TWY	SURFACE	BEARING STRENGTH
Rwy 03L/21R	Concrete	25/R/C/W/T
Rwy 03R/21L	Grass	-
Rwy 05/23	Grass	-
Main Apron	Concrete	13/R/C/W/T
Twy A	Concrete	13/R/C/W/T
Twy B	Grass	-

GUND (Geoid Undulation) = The height of the Geoid (MSL) above the Reference Elipsoid (WGS 84) at the stated position.

BEARINGS ARE MAGNETIC
ELEVATIONS AND HEIGHTS ARE IN FEET

ELEVATIONS IN FEET AMSL HEIGHTS IN FEET ABOVE AD	**434** (10)

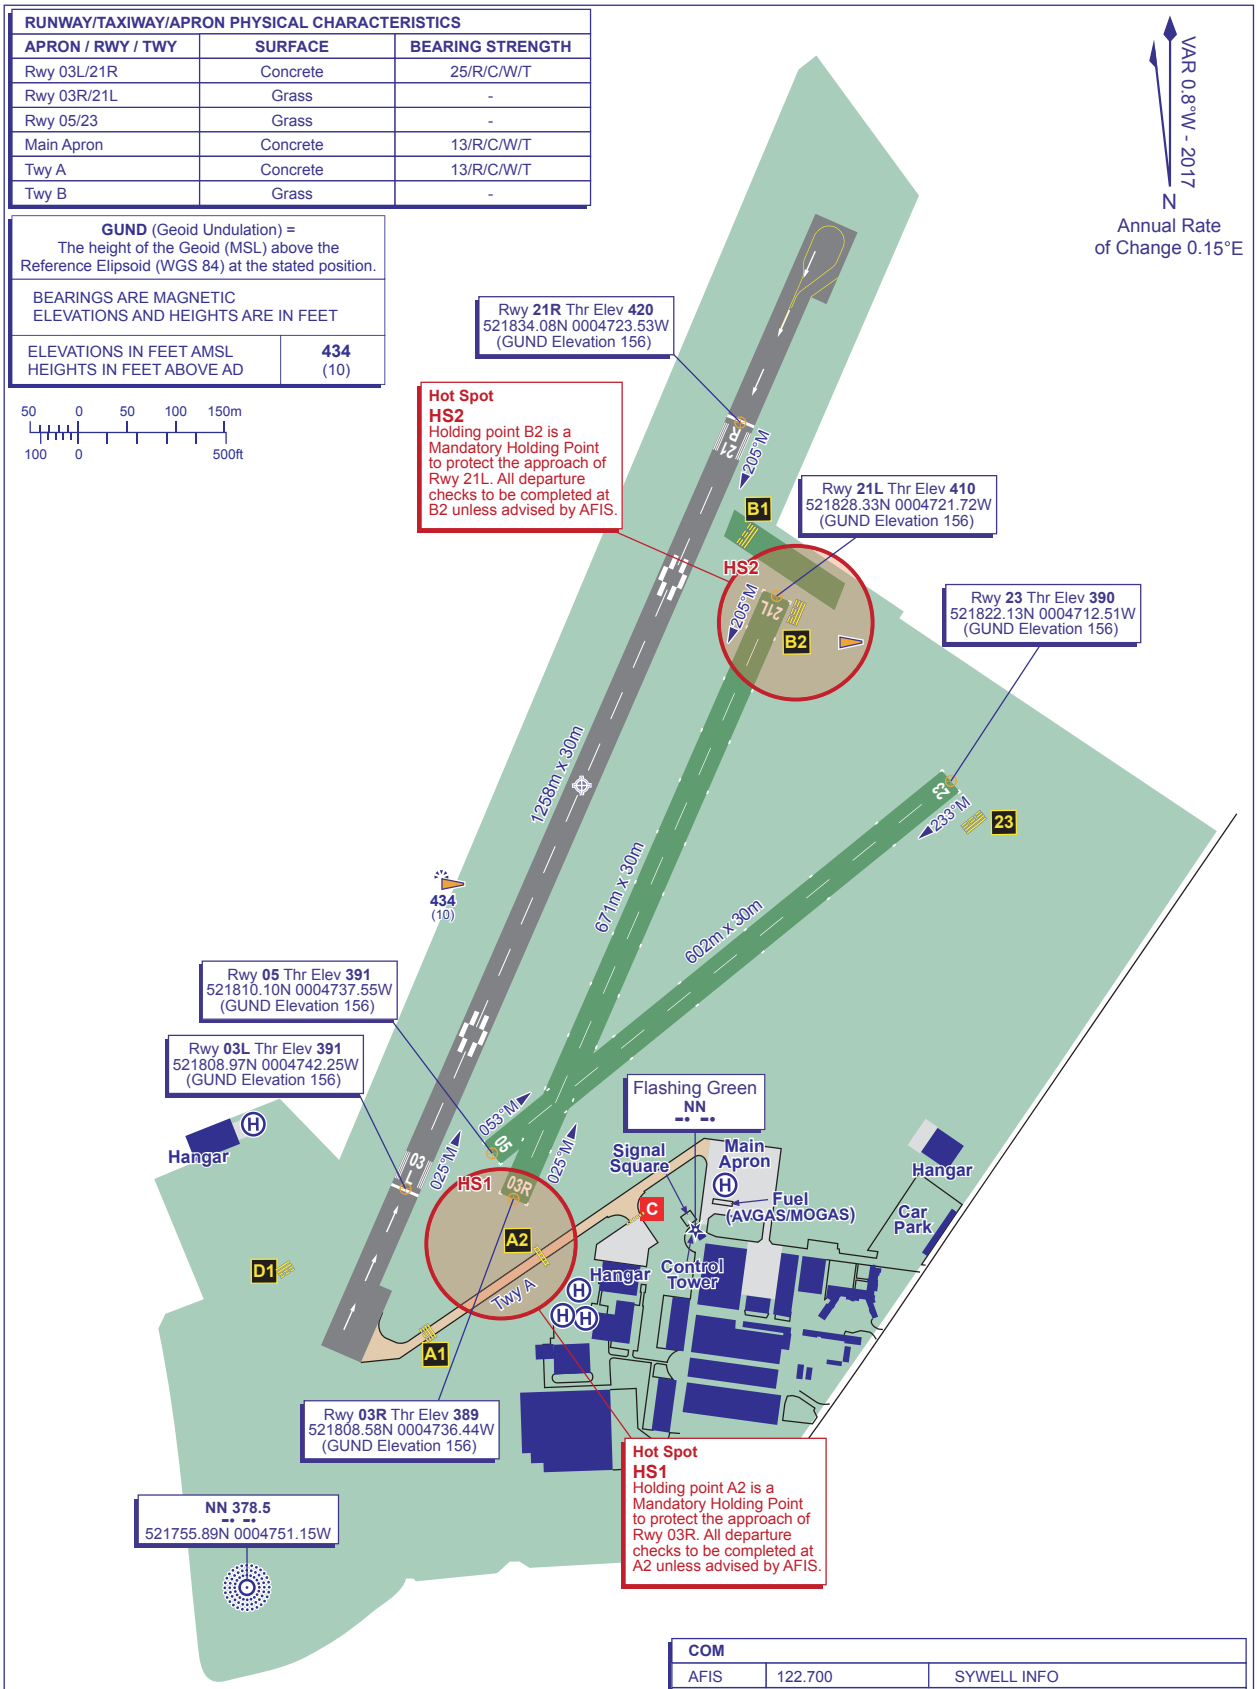

COM		
AFIS	122.700	SYWELL INFO
LIGHTING		
RWY 03L/21R	Portable lighting available on request H48.	

CHANGE (13/16): GRASS RUNWAY 15/33 AND HOLDS 15 & 33 WITHDRAWN FROM SERVICE.

AERO INFO DATE 26 SEP 16