AERODROME CHART - ICAO

ARP 553034N 0043540W

AD ELEV 65FT

PRESTWICK
EGPK

GUND (Geoid Undulation) = The height of the Geoid (MSL) above the Reference Elipsoid (WGS 84) at the stated position.	
BEARINGS ARE MAGNETIC ELEVATIONS AND HEIGHTS ARE IN FEET	
ELEVATIONS IN FEET AMSL HEIGHTS IN FEET ABOVE AD	89 (24)

RUNWAY/TAXIWAY/APRON PHYSICAL CHARACTERISTICS

APRON / RWY / TWY	SURFACE	BEARING STRENGTH	ELEVATION
RWY 12/30	Concrete/Asphalt	90/R/C/W/T	-
RWY 03/21	Asphalt	60/F/C/X/U	-
Aprons A, B	Concrete/Asphalt	100/R/C/W/T	30ft amsl
Aprons C, F, H	Concrete/Asphalt	50/R/A/X/U	-
Aprons G	Concrete/Asphalt	30/R/B/X/U	-
Taxiways R, J	Concrete/Asphalt	65/R/C/W/T	-
Taxiway S	Asphalt	60/F/B/X/U	-

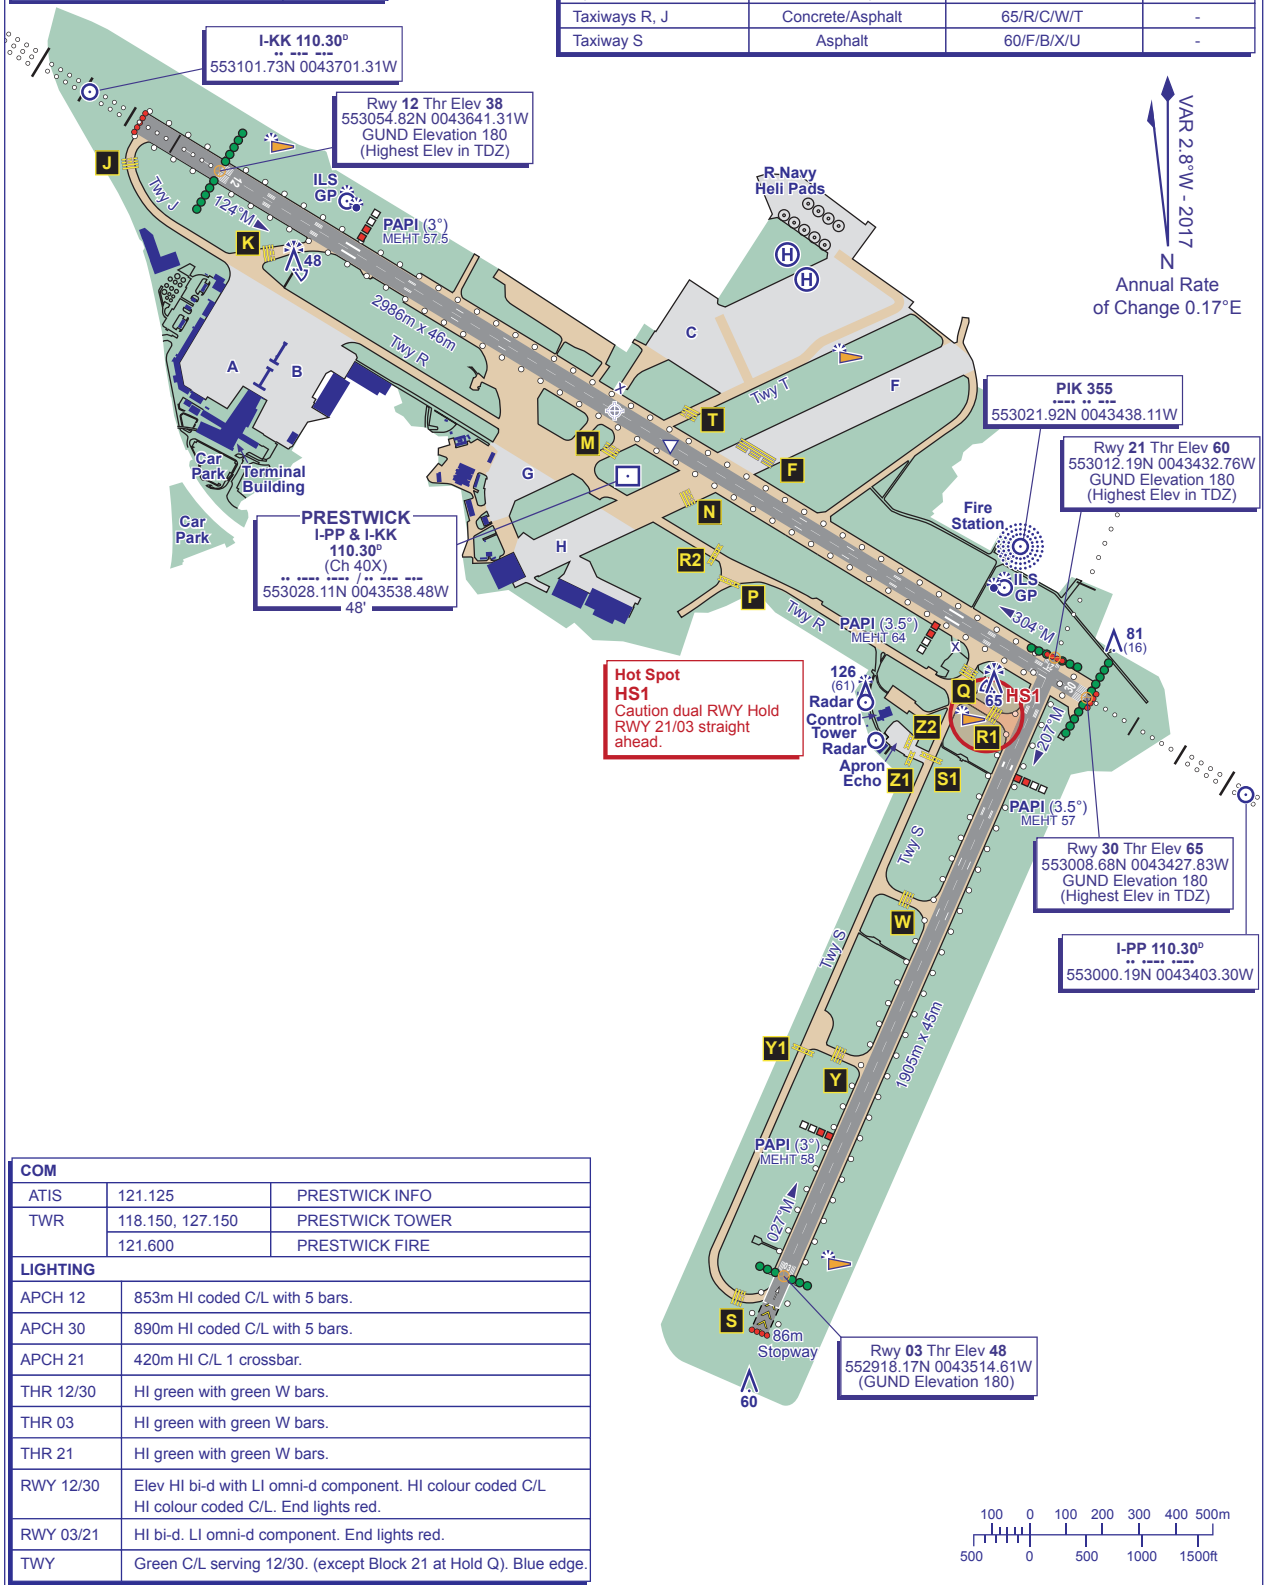

COM		
ATIS	121.125	PRESTWICK INFO
TWR	118.150, 127.150	PRESTWICK TOWER
	121.600	PRESTWICK FIRE

LIGHTING	
APCH 12	853m HI coded C/L with 5 bars.
APCH 30	890m HI coded C/L with 5 bars.
APCH 21	420m HI C/L 1 crossbar.
THR 12/30	HI green with green W bars.
THR 03	HI green with green W bars.
THR 21	HI green with green W bars.
RWY 12/30	Elev HI bi-d with LI omni-d component. HI colour coded C/L HI colour coded C/L. End lights red.
RWY 03/21	HI bi-d. LI omni-d component. End lights red.
TWY	Green C/L serving 12/30. (except Block 21 at Hold Q). Blue edge.

CHANGE (2/17): MAG VAR/OBSTACLES/TWY P/RYANAIR APRON AMENDED. RUNWAY 12/30 HEADINGS.

AERO INFO DATE 16 NOV 16