AERODROME GROUND MOVEMENT AND AIRCRAFT PARKING CHART

TWR	118.600
GND	121.800

DNIPROPETROVS'K

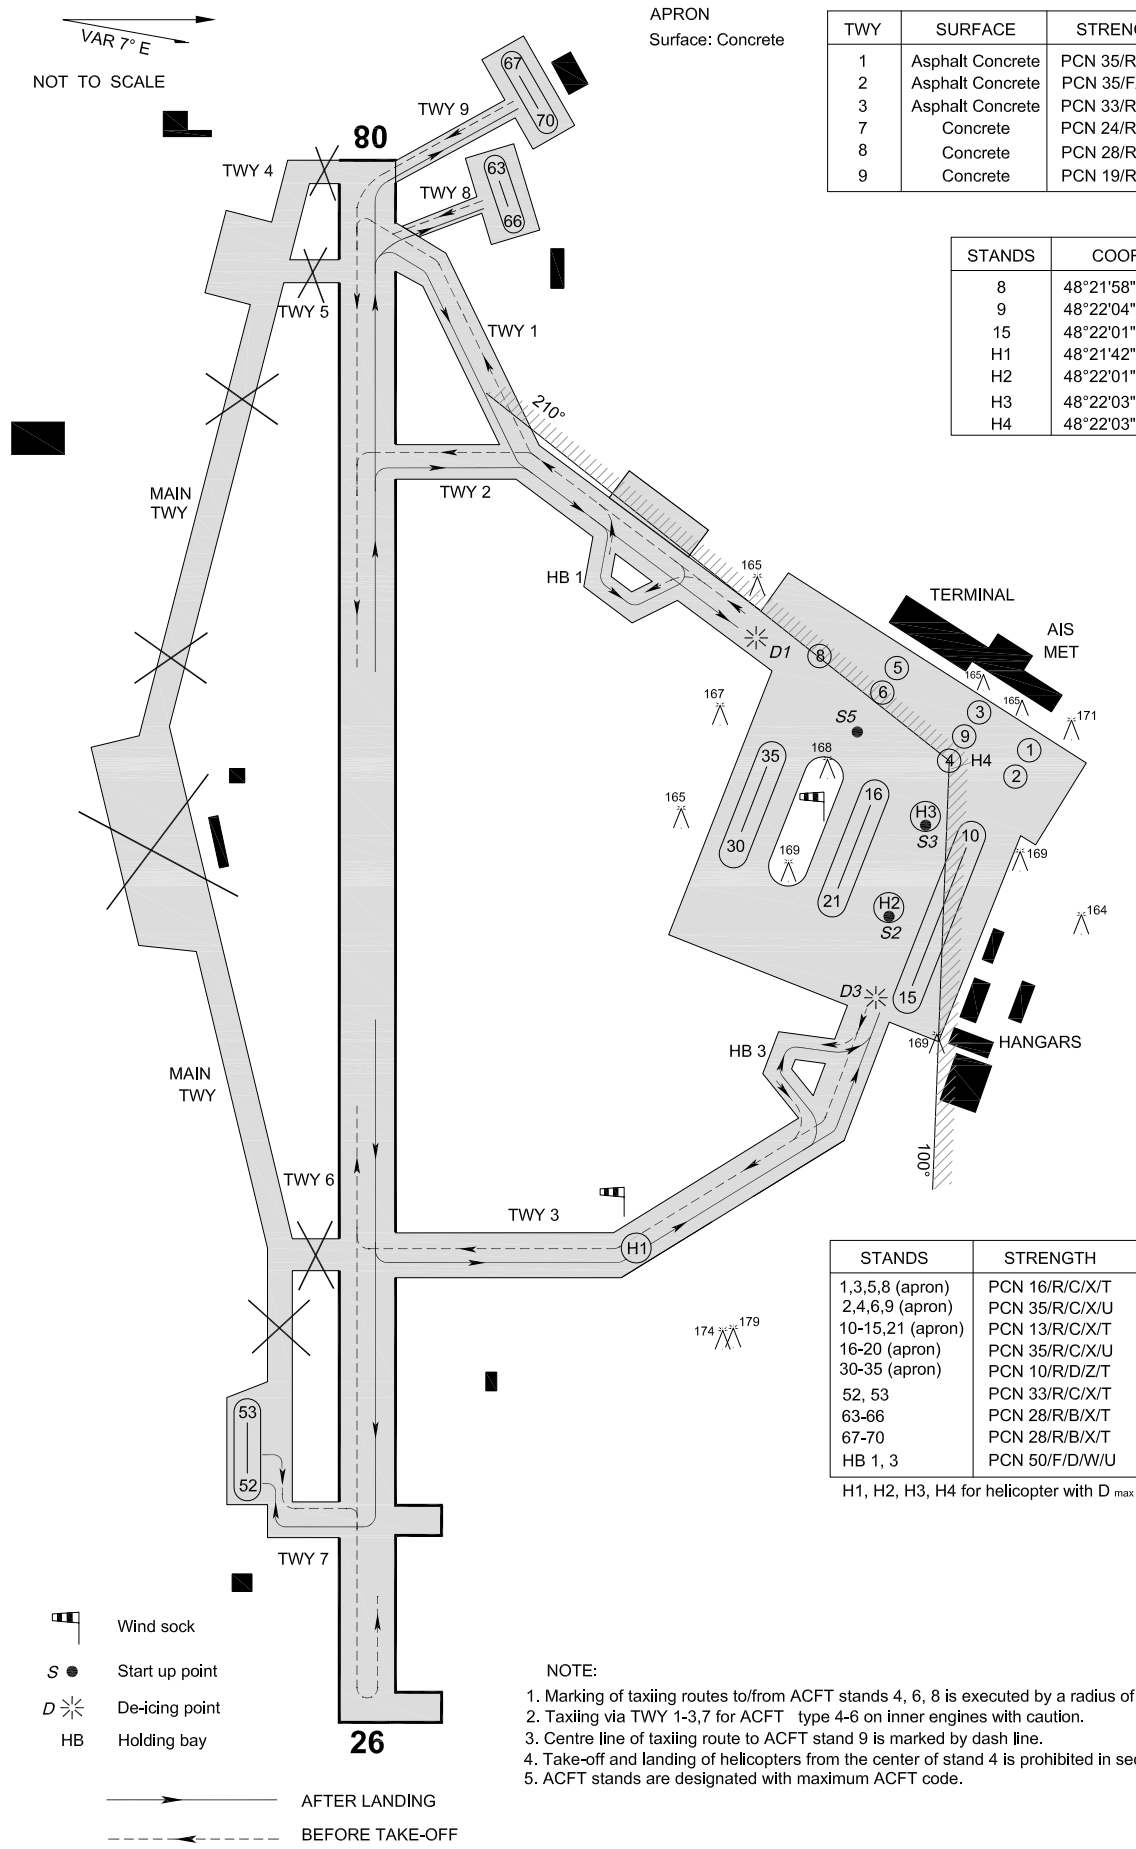

TWY	SURFACE	STRENGTH	WIDTH
1	Asphalt Concrete	PCN 35/R/C/X/T	21 m
2	Asphalt Concrete	PCN 35/F/D/X/T	21 m
3	Asphalt Concrete	PCN 33/R/C/X/T	21 m
7	Concrete	PCN 24/R/C/X/T	18 m
8	Concrete	PCN 28/R/B/X/T	10 m
9	Concrete	PCN 19/R/B/X/T	10 m

STANDS	COORDINATES
8	48°21'58"N 035°05'39"E
9	48°22'04"N 035°05'44"E
15	48°22'01"N 035°06'02"E
H1	48°21'42"N 035°06'28"E
H2	48°22'01"N 035°05'55"E
H3	48°22'03"N 035°05'49"E
H4	48°22'03"N 035°05'45"E

STANDS	STRENGTH	ACFT CODE
1,3,5,8 (apron)	PCN 16/R/C/X/T	4B
2,4,6,9 (apron)	PCN 35/R/C/X/U	4C, 4D with limits
10-15,21 (apron)	PCN 13/R/C/X/T	3C
16-20 (apron)	PCN 35/R/C/X/U	4C
30-35 (apron)	PCN 10/R/D/Z/T	4B
52, 53	PCN 33/R/C/X/T	4C, 4D with limits
63-66	PCN 28/R/B/X/T	4C, 4D with limits
67-70	PCN 28/R/B/X/T	4B
HB 1, 3	PCN 50/F/D/W/U	4C, 4D with limits

H1, H2, H3, H4 for helicopter with D_{max} =21.3m

NOTE:
1. Marking of taxiing routes to/from ACFT stands 4, 6, 8 is executed by a radius of 22m.
2. Taxiing via TWY 1-3,7 for ACFT type 4-6 on inner engines with caution.
3. Centre line of taxiing route to ACFT stand 9 is marked by dash line.
4. Take-off and landing of helicopters from the center of stand 4 is prohibited in sector 210°-100°.
5. ACFT stands are designated with maximum ACFT code.

CHANGE: ACFT CODE; NOTE 5.